


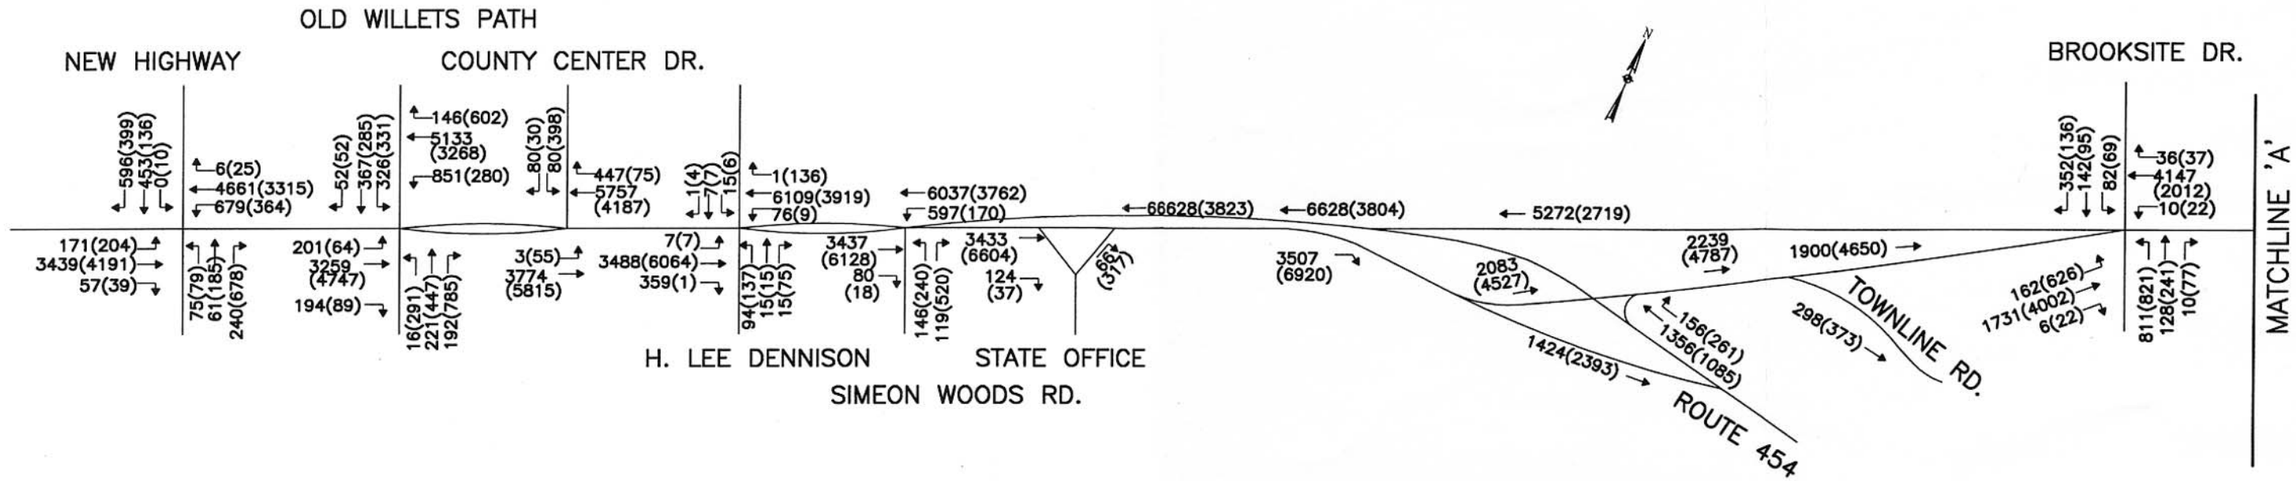


XX=AM
(XX)=PM

FIGURE 29

2030 BUILD
PEAK PERIOD
TURNING MOVEMENTS

NYS ROUTE 347
CORRIDOR
DEVELOPMENT STUDY
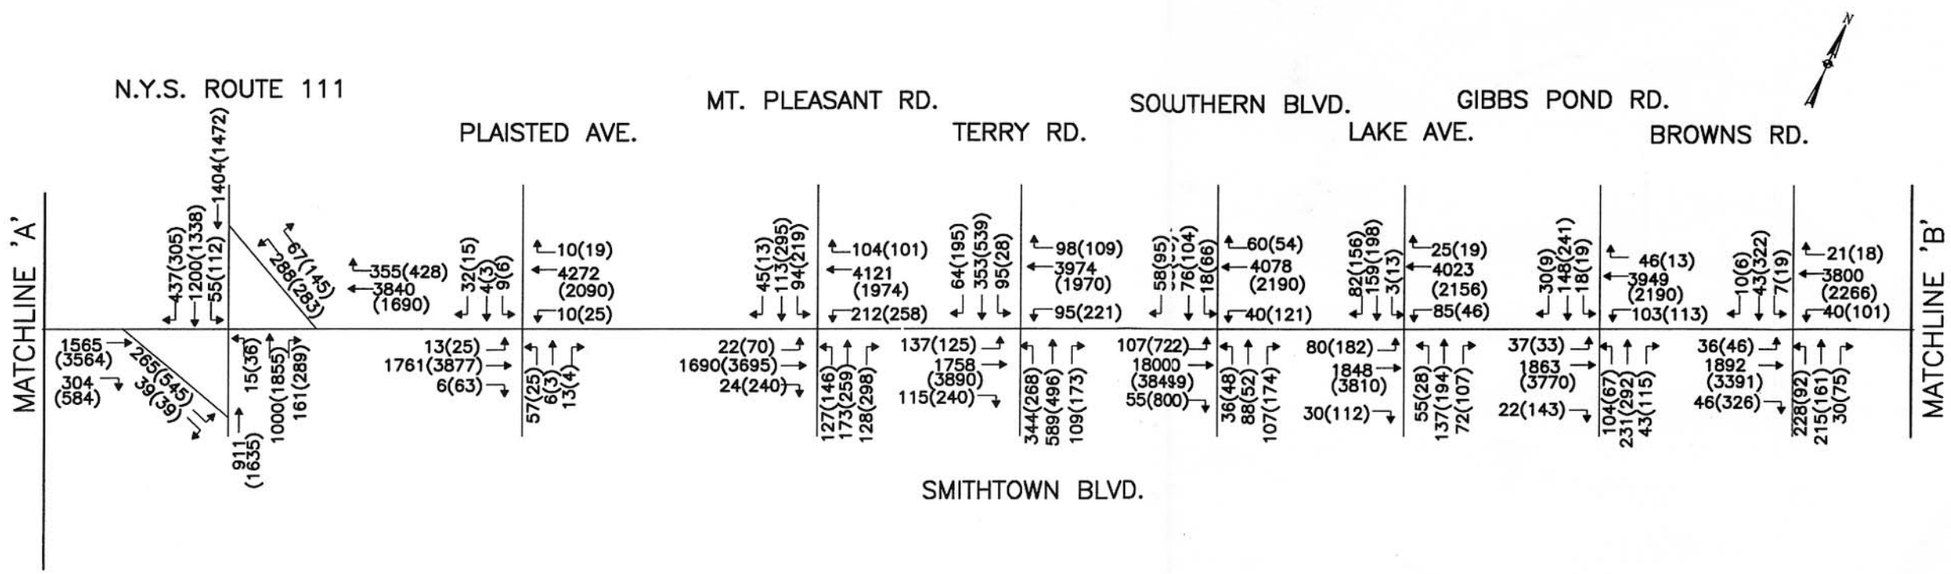
| DATE | SCALE | DRAWING NO. |
|---|---|---|
| AUGUST 2000 | N.T.S. | 125 |

1017-08/00